

**STRONG ROOM WALLS, FLOORS AND
ROOF WITH 1'0" THICKNESS**



Proprietor :
Ar.D.MADHUKANNAN B Arch., AIA, FIV., Mem. C.A.
REGISTERED ARCHITECT - COA
EMPANELLED ARCHITECT - INDIAN BANK
GOVT. REGISTERED VALUER - INCOME TAX
47-B Town Hall Road, 1st Floor, Madurai- 625001



इंडियन बैंक
अंचल कार्यालय
Zonal Office
कारैकुडी KARAİKUDI


INDIAN BANK

RAMESWARAM BRANCH

(NEW PREMISES)

STRONG ROOM WALLS, FLOORS AND ROOF WITH 1'0" THICKNESS

82'

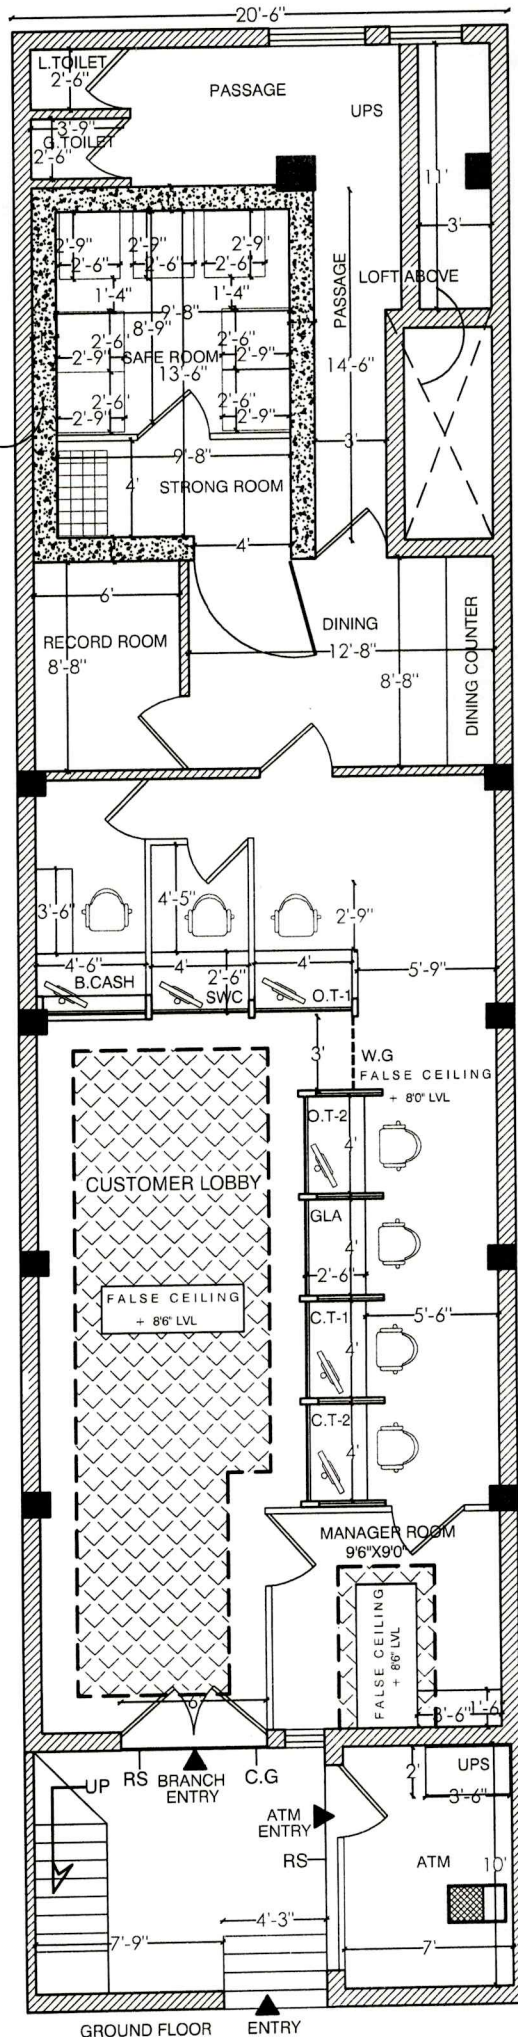

REFERENCE :

FHGP- FULL HEIGHT GLAZED PARTITION
 FHP - FULL HEIGHT PARTITION
 F.H.S - FULL HEIGHT STORAGE
 O.T - OFFICER'S TABLE
 C.T - CLERICAL TABLE
 G.L.A - GOLD LOAN APPRAISER
 M.D - MAIN DOOR (6'0"X7'0")
 D - DOOR (3'0"X7'0")
 D1 - DOOR (2'6"X7'0")
 W - WINDOW (4'0"X4'0")
 V - VENTILATOR (2'6"X2'0")
 R.S - ROLLING SHUTTER
 C.G - COLLAPSIBLE GATE
 W.G - WICKET GATE

NOTE :

WINDOW SILL HEIGHT - 3'0"
 LINTEL HEIGHT - 7'0"
 ROOF HEIGHT LVL - 13'7"
 ROOF BEAM
 BOTTOM LVL - 12'0"

AREA DETAILS :

Carpet Area of Branch : 1204.00 sq.ft
 Carpet Area of Toilet : 20.00 sq.ft
 Carpet Area of ATM : 70.00 sq.ft

DRAWN	- R.M
JOB NO	- 67-21
DATE	- 30.01.2023
SCALE	- N.T.S.
SHEET NO	- 02

TITLE

FALSE CEILING

MATHURA ASSOCIATES

ARCHITECTURAL & STRUCTURAL CONSULTANT
 INTERIOR DESIGNS - VALUERS - LANDSCAPE

Contact:
 99658-81704
 99608-31864



Proprietor :
 Ar. D. MADHUKANNAN B. Arch., AIA., FIV., Mem. C.A.
 REGISTERED ARCHITECT - COA
 EMPANELLED ARCHITECT - INDIAN BANK
 GOVT. REGISTERED VALUER - INCOME TAX
 47-B Town Hall Road, 1st Floor, Madurai-625001.




INDIAN BANK

RAMESWARAM BRANCH (NEW PREMISES)

STRONG ROOM WALLS, FLOORS AND
ROOF WITH 10" THICKNESS

82'

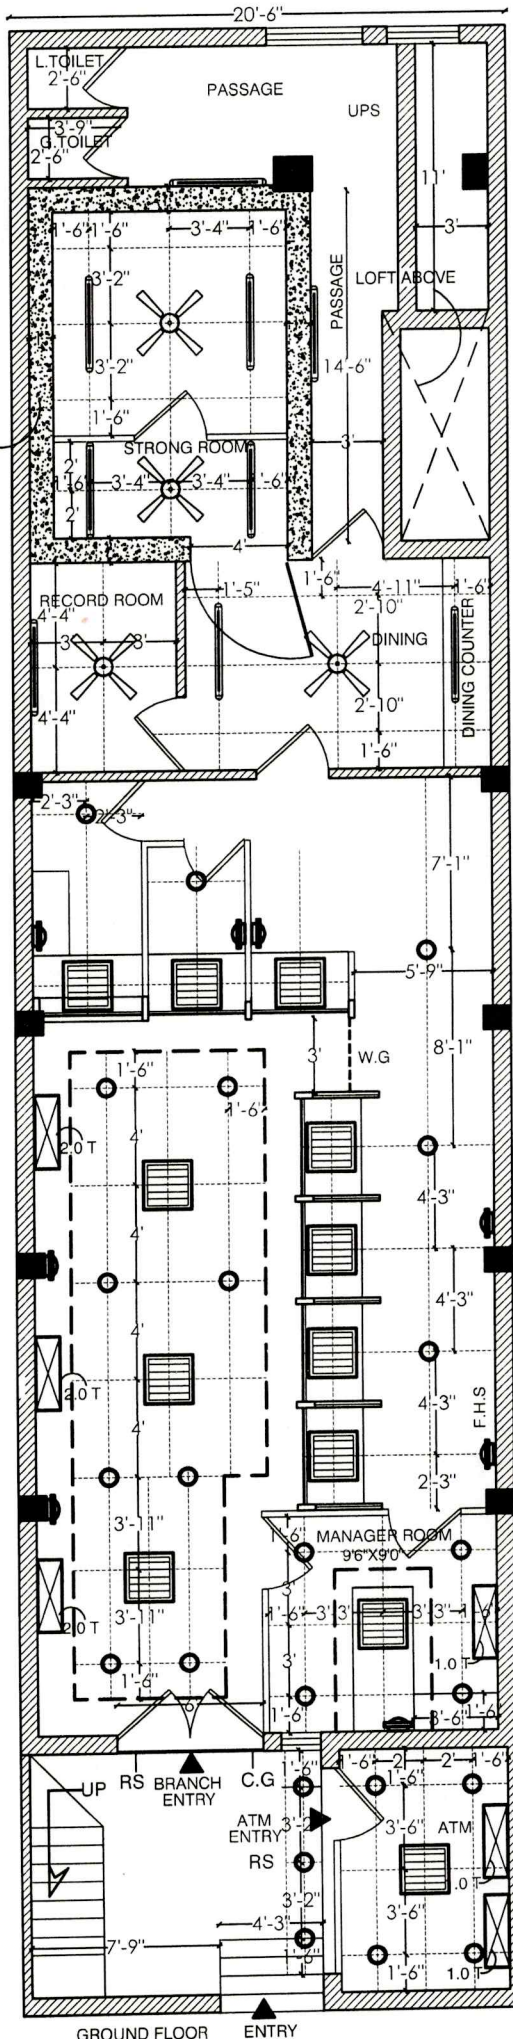

REFERENCE :

- A/C - 2 Ton - 3 Nos.
A/C - 1 Ton - 2 Nos.
- Wall mounted fan - 8 Nos
- Recessed down light LED
(2 x 18 W) - 17 Nos
- Exhaust fan - 3 Nos
- 4' Ceiling fan - 5 Nos
- 20" x 20" LED Recessed
11 Nos
- Tubelight - 11 Nos

NOTE :

- WINDOW SILL HEIGHT - 3'0"
- LINTEL HEIGHT - 7'0"
- ROOF HEIGHT LVL - 13'7"
- ROOF BEAM
BOTTOM LVL - 12'0"

AREA DETAILS :

- Carpet Area of Branch : 1204.00 sq.ft
- Carpet Area of Toilet : 20.00 sq.ft
- Carpet Area of ATM : 70.00 sq.ft

	DRAWN - R.M
	JOB NO - 67-21
	DATE - 30.01.2023
	SCALE - N.T.S.
	SHEET NO - 03

TITLE ELECTRICAL LAYOUT

MATHURA ASSOCIATES

ARCHITECTURAL & STRUCTURAL CONSULTANT
INTERIOR DESIGNS - VALUERS - LANDSCAPE

Contact:
99658-81704
98006-31964

Proprietor :
Ar. D. MADHUKANNAN B. Arch., AIA., FIV., Mem. C.A.
REGISTERED ARCHITECT - COA
EMPANELLED ARCHITECT - INDIAN BANK
GOVT. REGISTERED VALUER - INCOME TAX
47-B Town Hall Road, 1st Floor, Madurai-625001.

