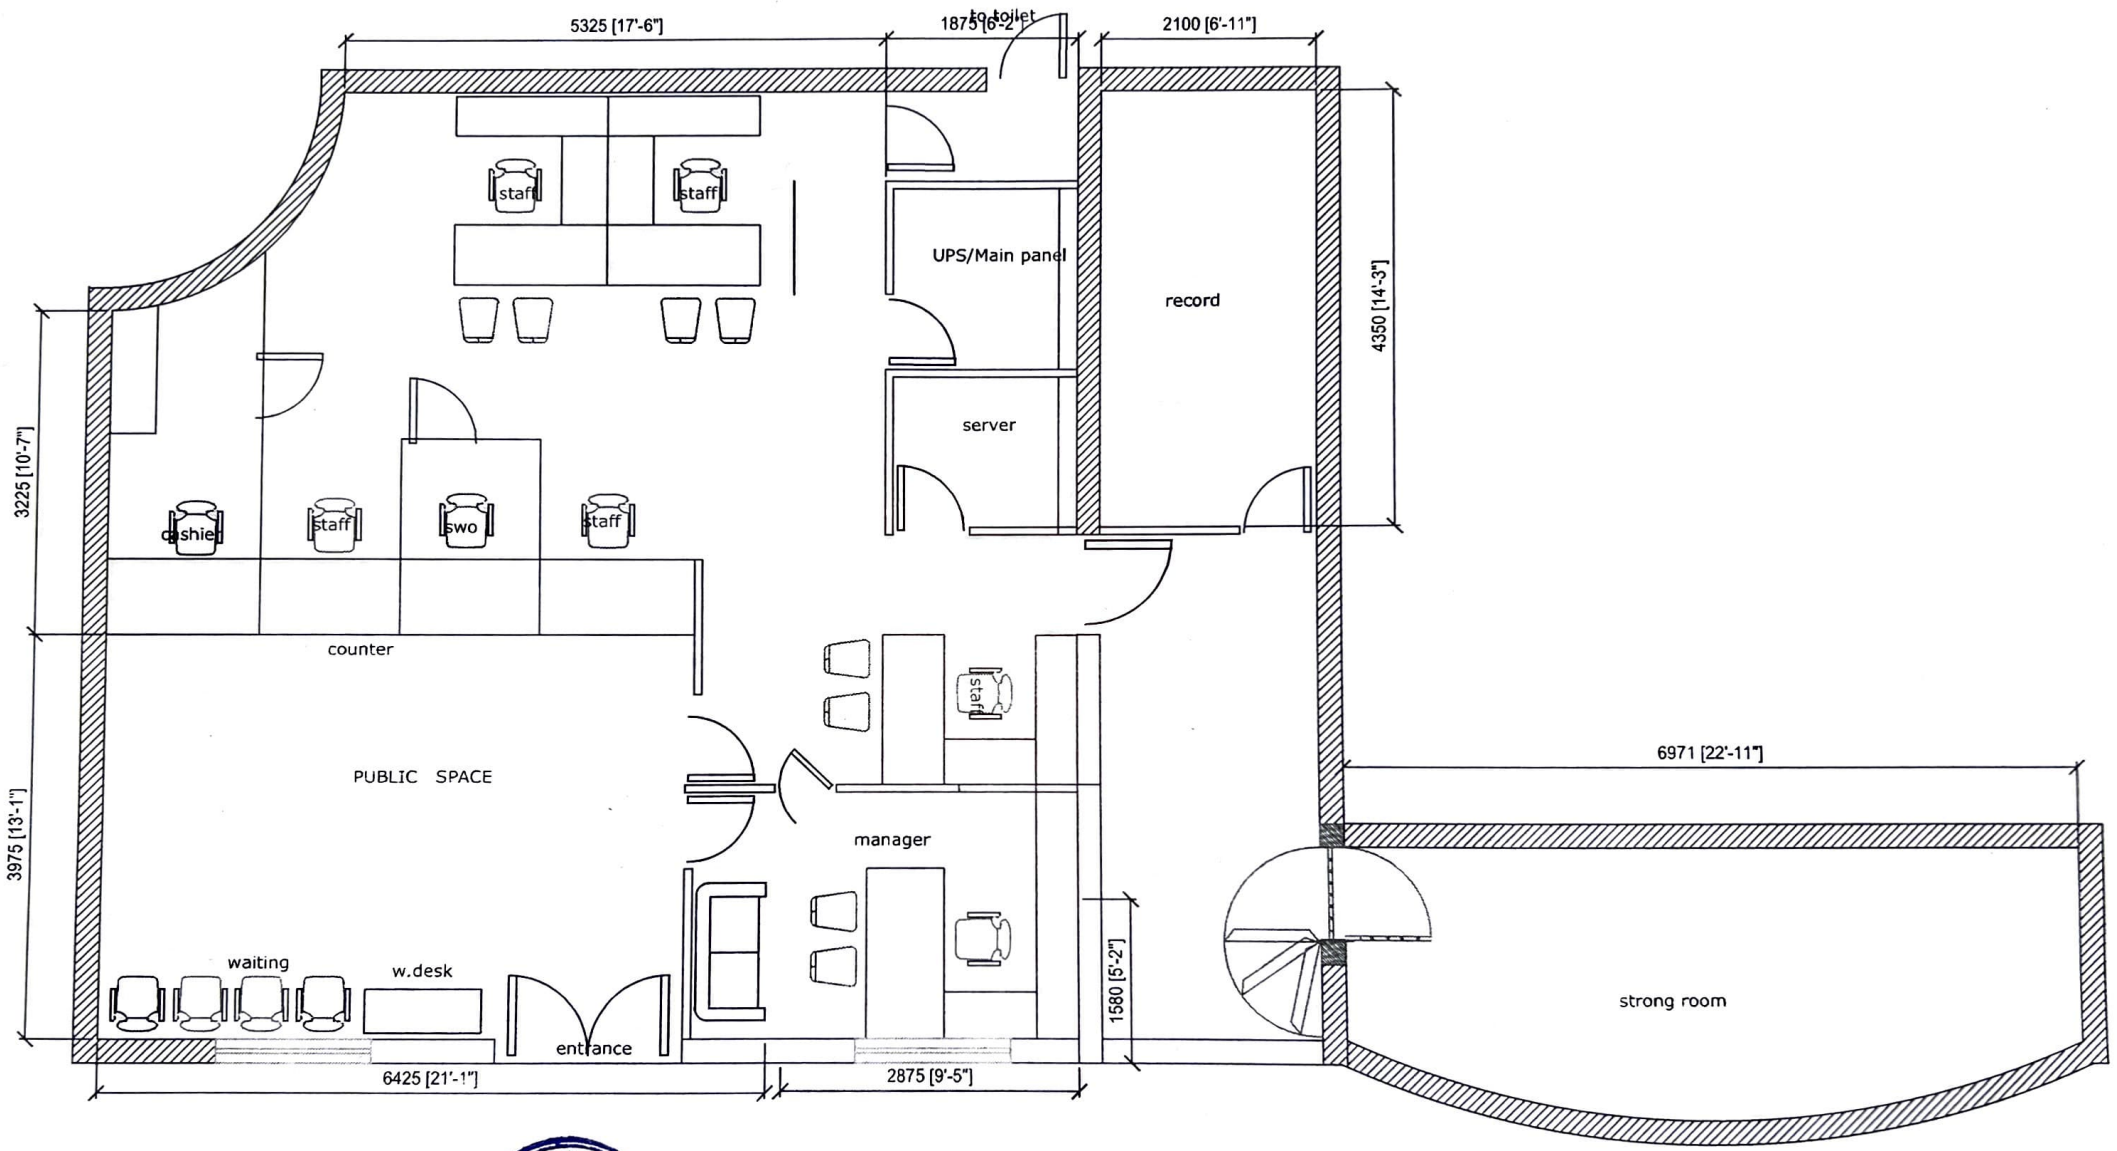

इंडियन बैंक
अंचल कार्यालय नागपुर
Z.O. Nagpur
INDIAN BANK

client	project	drawing shows		architects			
Indian Bank	AMRAVATI BRANCH	PREMISES LAYOUT	SR•A	SATYAJIT RANE & ASSOCIATES ARCHITECTS & INTERIOR DESIGNERS 1076/24 OLD CHATURSRINGI ROAD PUNE 411016 TEL. 9890084268	scale	nts	drg no 01
					date	DEC 22	
					drn by		
					chk by		