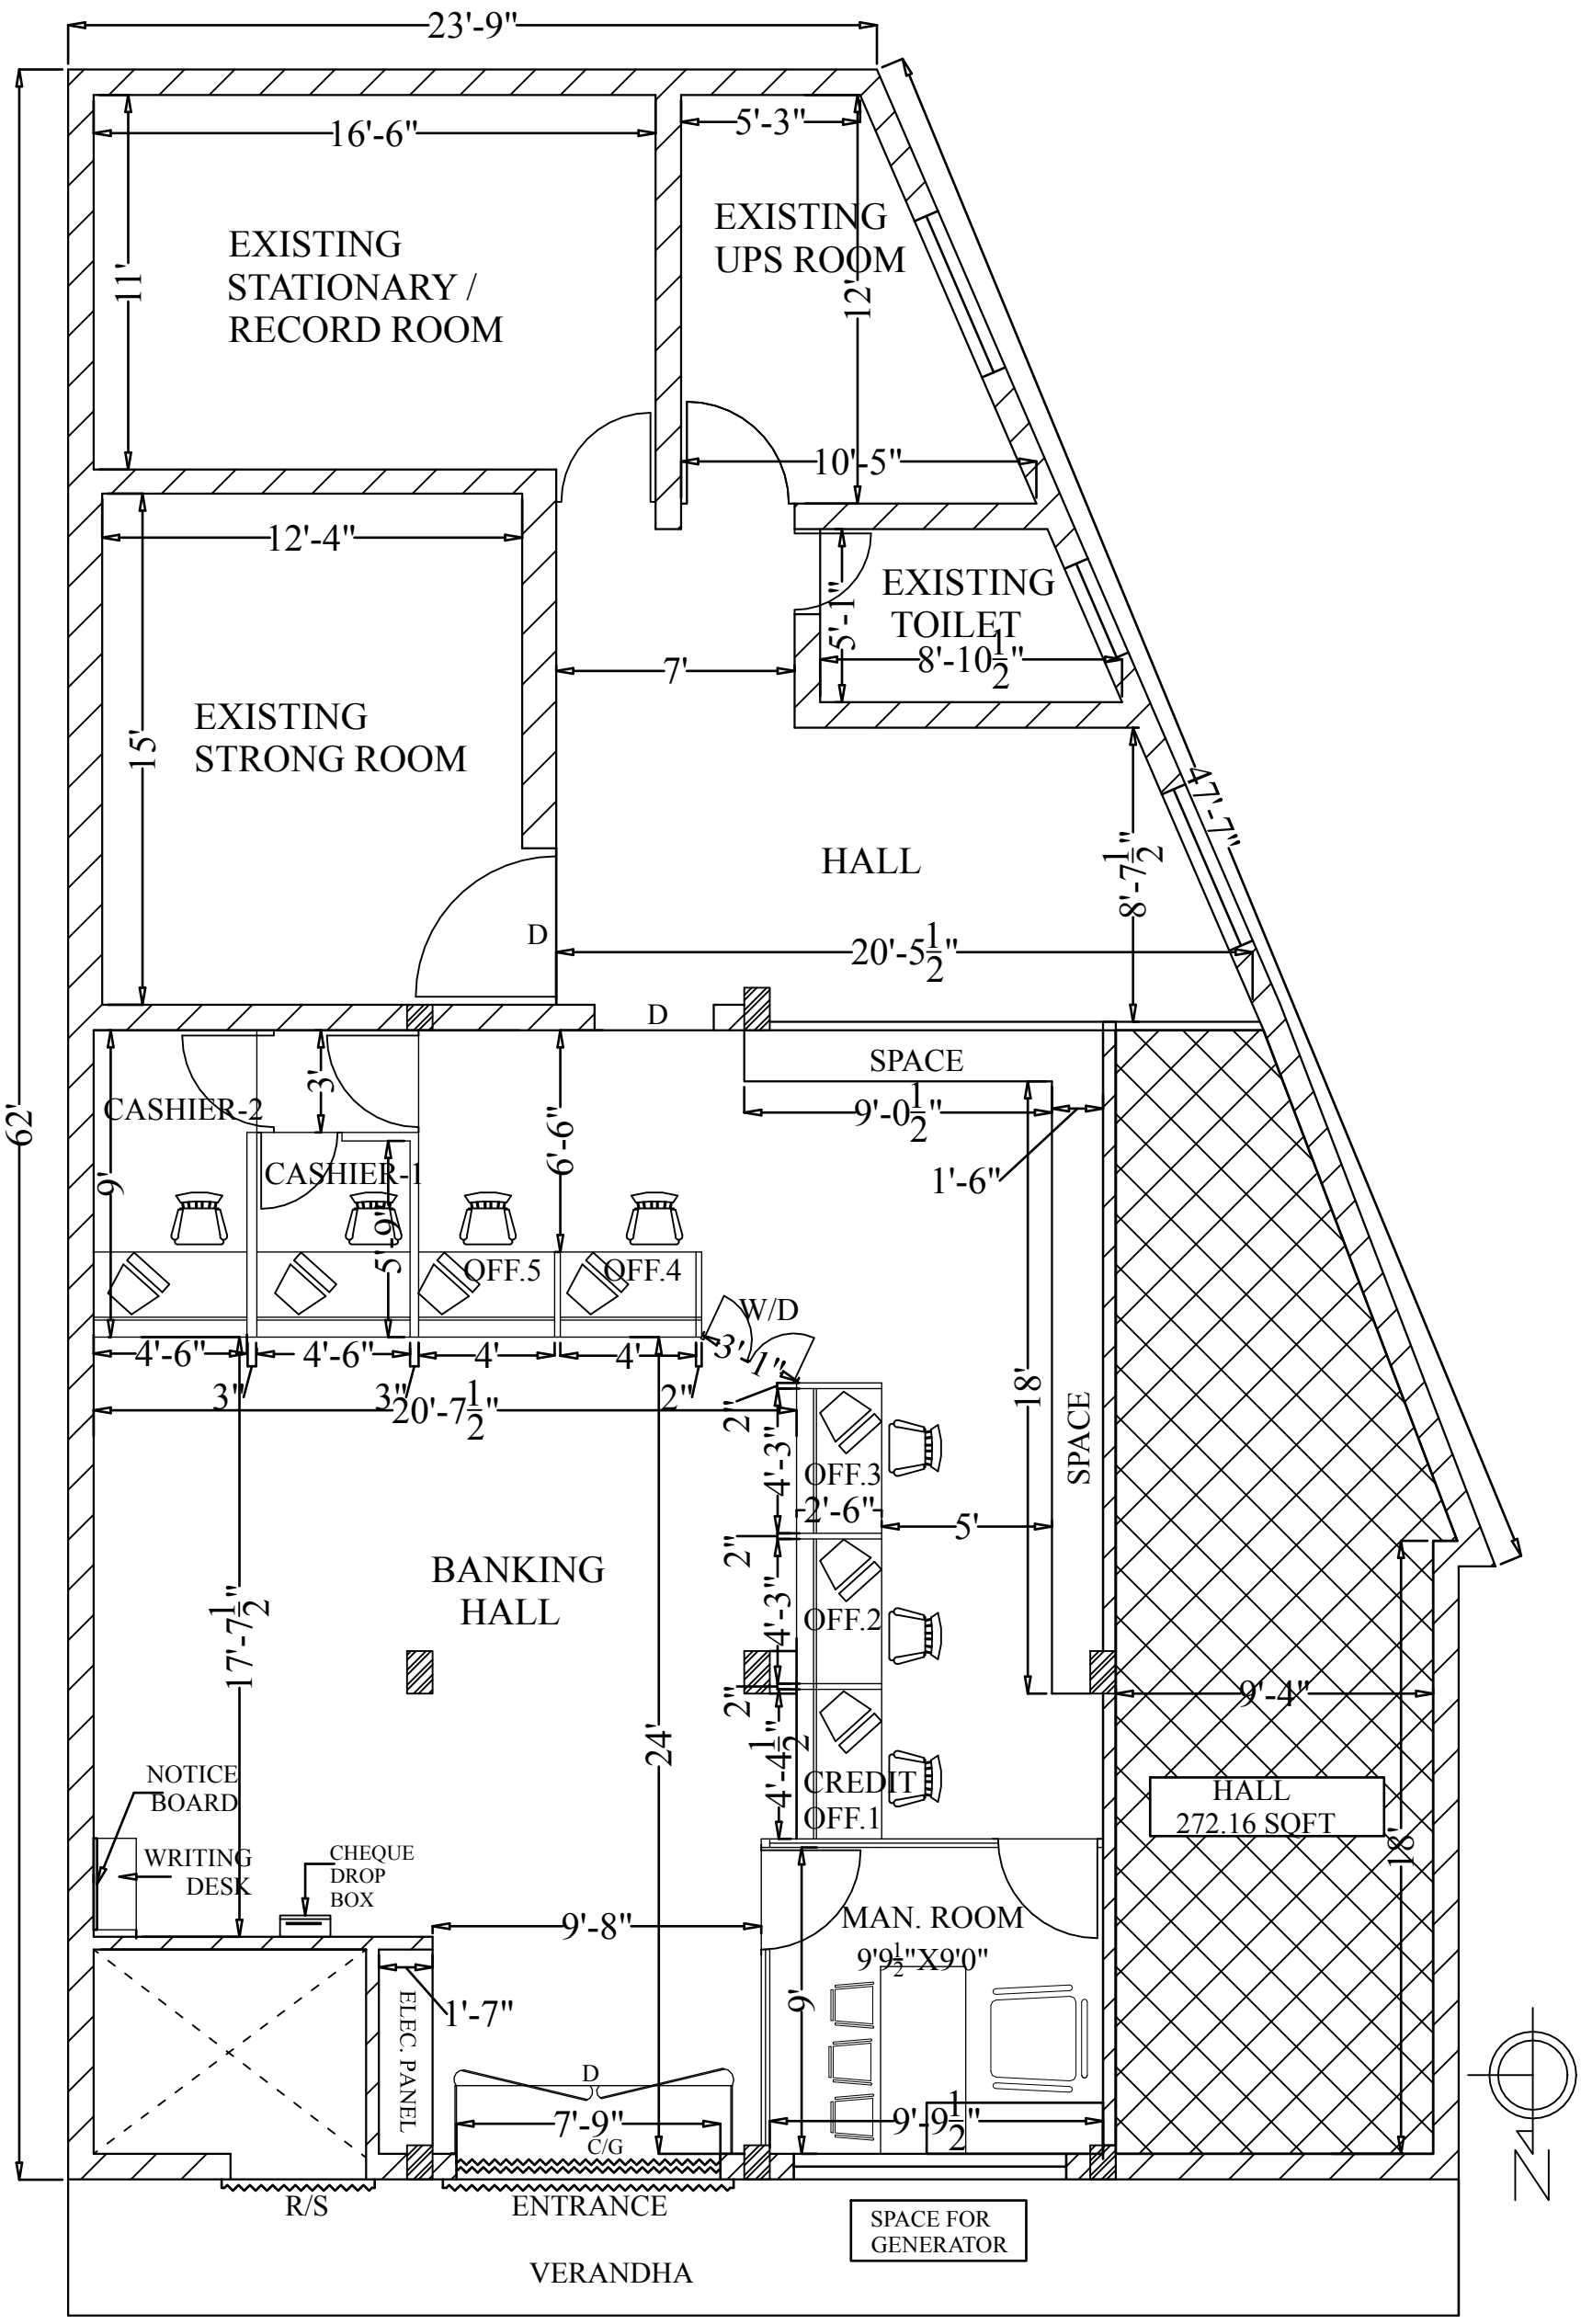

MAIN ROAD

PROPOSED INTERIOR LAYOUT PLAN

TOTAL AREA -2193.00 SQFT
CARPET AREA -1655.56 SQFT
AREA - 272.16 SQFT

Project : PROPOSED INTERIOR LAYOUT PLAN FOR INDIAN BANK AT CHAKA BRANCH PRAYAGRAJ	DRAWING TITLE: INTERIOR LAYOUT PLAN	CONSULTANT :– ARCONS AR. AKHILESHWAR SINGH
Zone: PRAYGRAJ U.P.	DATE 07-07-2023 / SCALE	OFF:LOTUS APARTMENT, TASHKAND MARG, CIVIL LINES, ALLD. TEL: +91–9415214329
	DRAWING NO.- 01	