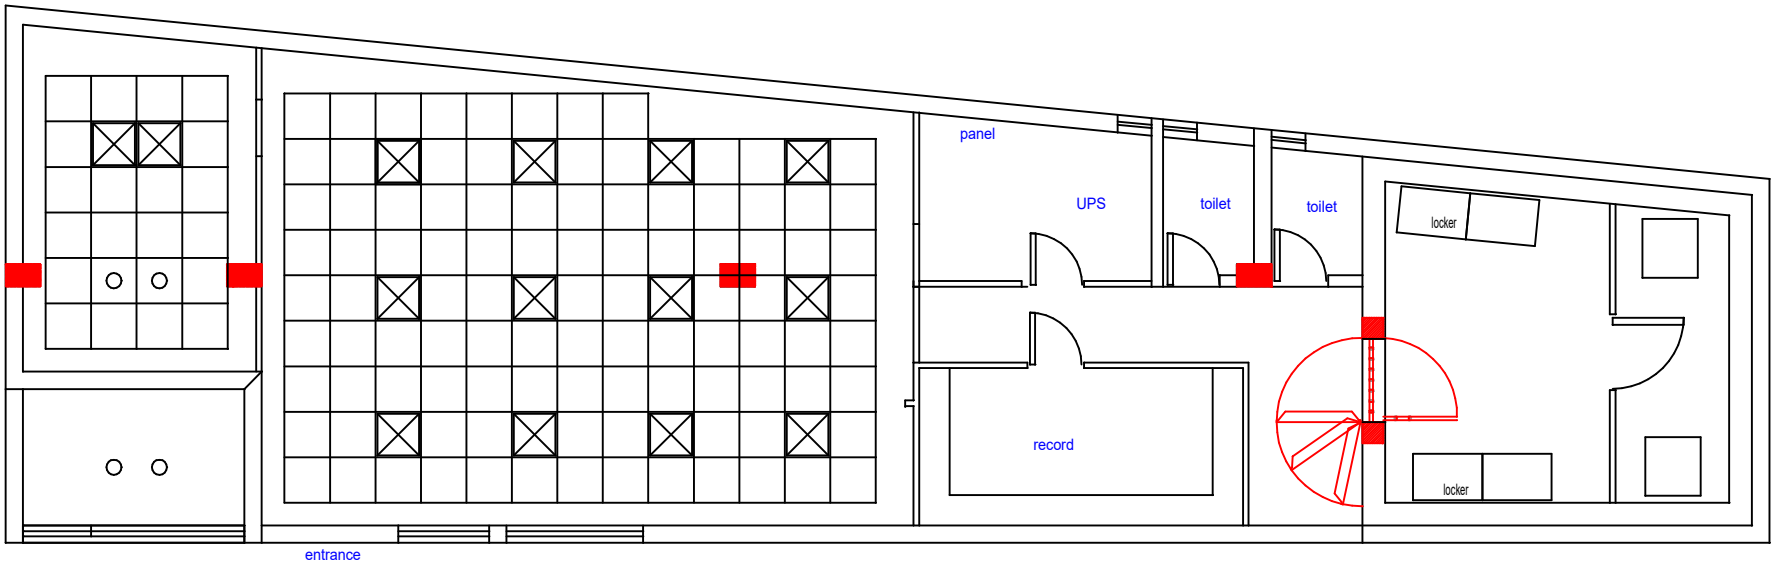

Carpet area=1280 sft (toilet/strong room wall dedecuted)

client	project	drawing shows		architects			
INDIAN BANK	MUMBAI NAKA- NASIK BRANCH new premises layout	LAYOUT	SR•A	SATYAJIT RANE & ASSOCIATES ARCHITECTS & INTERIOR DESIGNERS 1076/24 OLD CHATURSRINGI ROAD PUNE 411016 TEL. 9890084268	scale: nts date: sept 24 drn by chk by	north	drg no 01