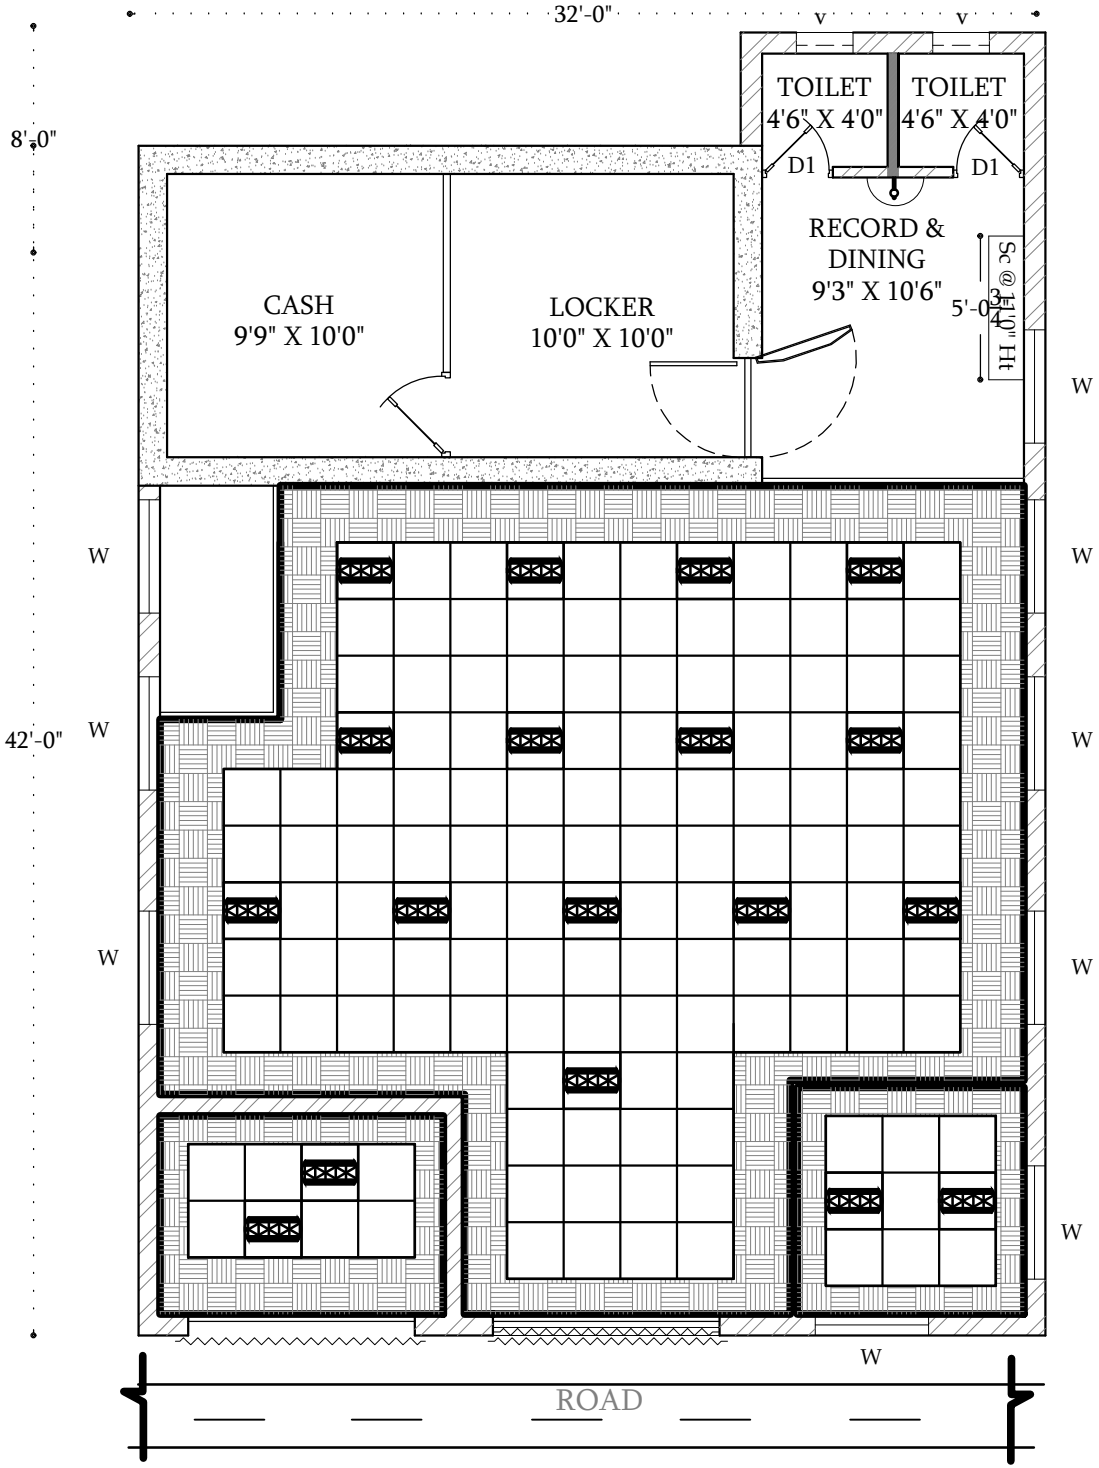


| GYPSUM-CEILING DETAILS: | |
|---|---|
| BANKING HALL | 206.00 SQ.FT |
| BANKING HALL 4" DROP | 77.00 SQ.FT |
| BM CABIN | 38.00 SQ.FT |
| BM CABIN 4" DROP | 28.00 SQ.FT |
| | 18.48 SQ.FT |
| TOTAL AREA | 367.48 SQ.FT |

| MINERAL FIBRE BOARD - GRIDCEILING DETAILS: | |
|---|---|
| BANKING HALL | 500.00 SQ.FT |
| BM CABIN | 36.00 SQ.FT |
| ATM | 32.00 SQ.FT |
| TOTAL AREA | 568.00 SQ.FT |

PROJECT

PROPOSED INTERIOR FURNISHING WORK FOR INDIAN BANK AT NANNILAM BRANCH NAGAPPATINAM ZONE

LEGENDS:

GYPSUM CEILING @ 4 INCH DOWN

MINERAL FIBRE GRID CEILING @ 4INCH UP

AREA STATEMENT:

OVERALL PLINTH AREA (WITHOUT TOILET) = 1227.00 SQ.FT

TOILET AREA = 35.00 SQ.FT

TITLE

FALSE CEILING LAYOUT

NORTH

| | |
|---|---|
| DESIGN | : Er.SANKAR |
| SCALE | : 1"=1'3" |
| JOB NO | : I6 - 2024 |
| DATE | : 04.09.2025 |
| SHEET | : A4 |

ARCHITECT

COS CONSULTANCY SERVICES

ARCHITECTURE,INTERIORS, STRUCTURAL ENGINEERS & DESIGNERS

6/13, Kamaraj Nagar 4th Street,

Tallakulam, Madurai - 625002

Phone : 0452 - 2521869

Email id: cosquant93@gmail.com