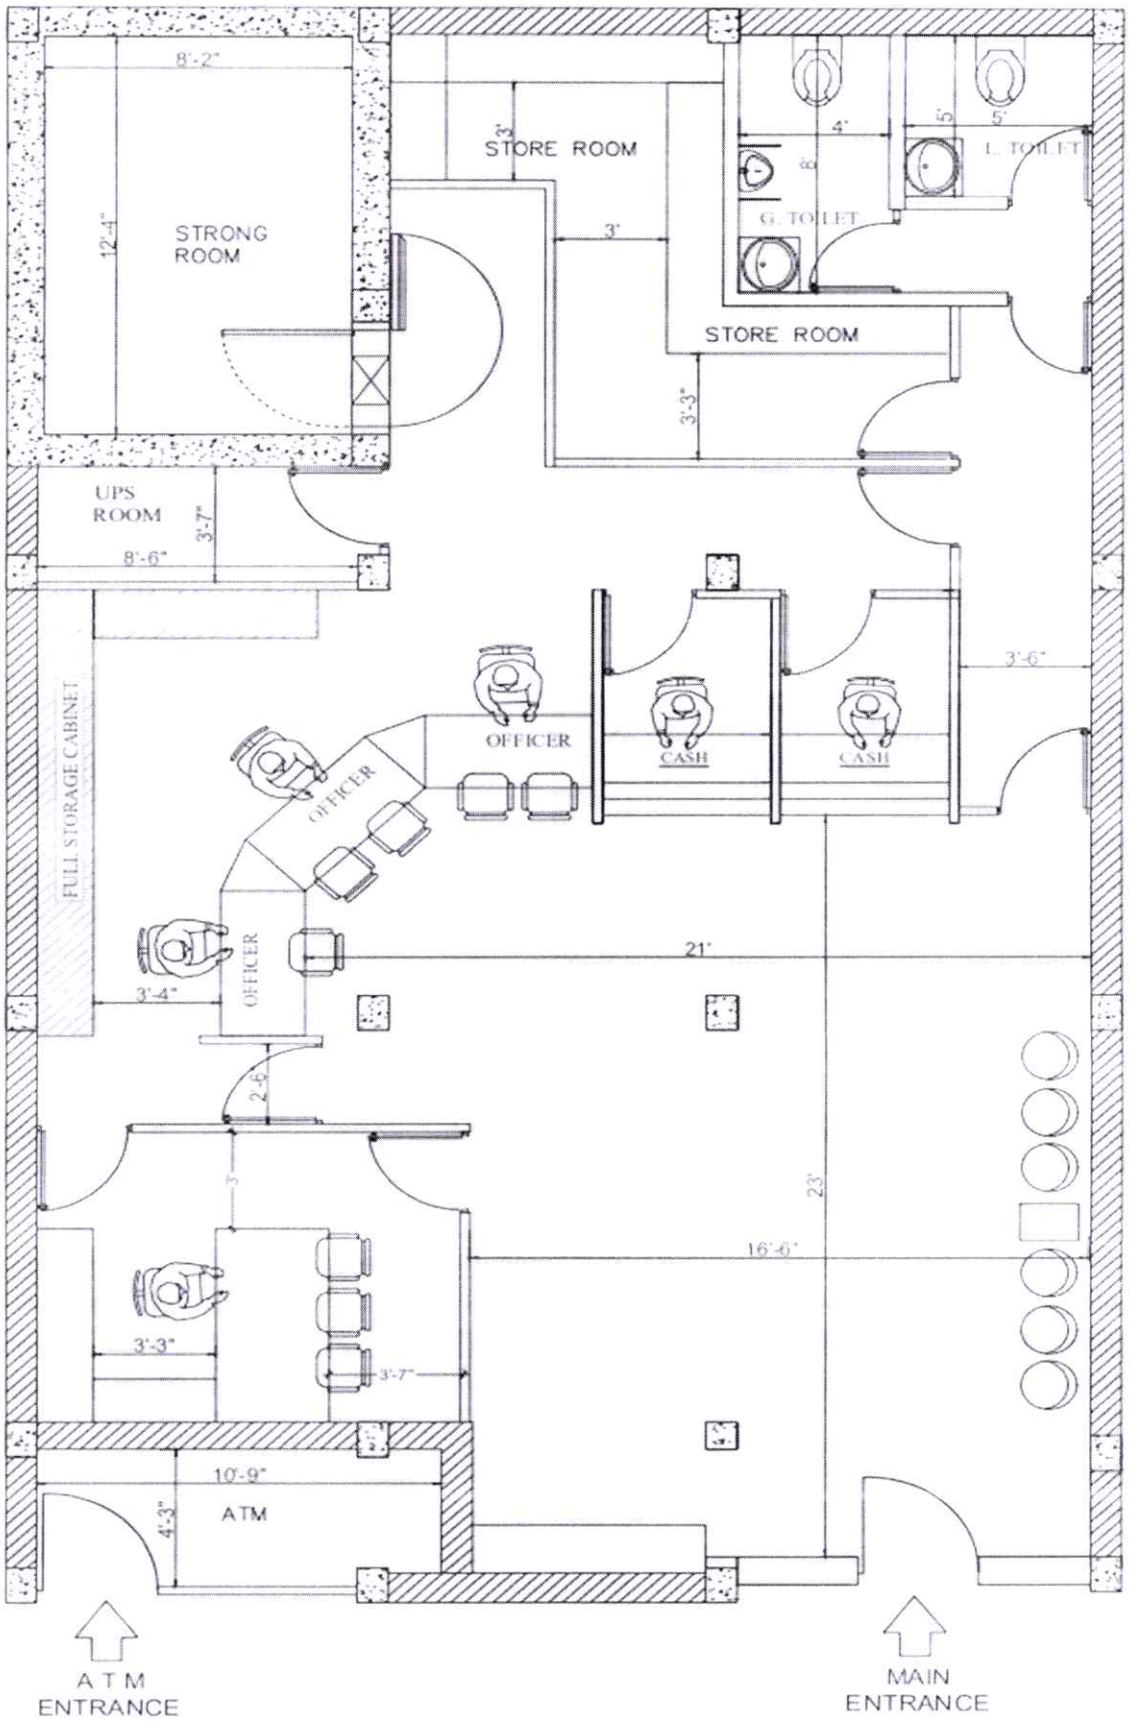

PROPOSED FURNITURE
LAYOUT PLAN KOLKATA SOUT,
NIKHARIGHATA BRANCH

SHEET TITLE

Sheet No:- 01

Date :- 24.01.2025

Drawn :-

Draft :- Arnab Sarkar

Checked :- T. Burman Roy

BURMAN ET.AL
Architecture ,Interior ,Engineering,QAQC
164-B, Rash Behari Avenue, Kolkata-700029.
(M) : 9874797597, 7980227306, 9811210589.
Email:- burmanetalkol@gmail.com,
burmanetal2008@gmail.com