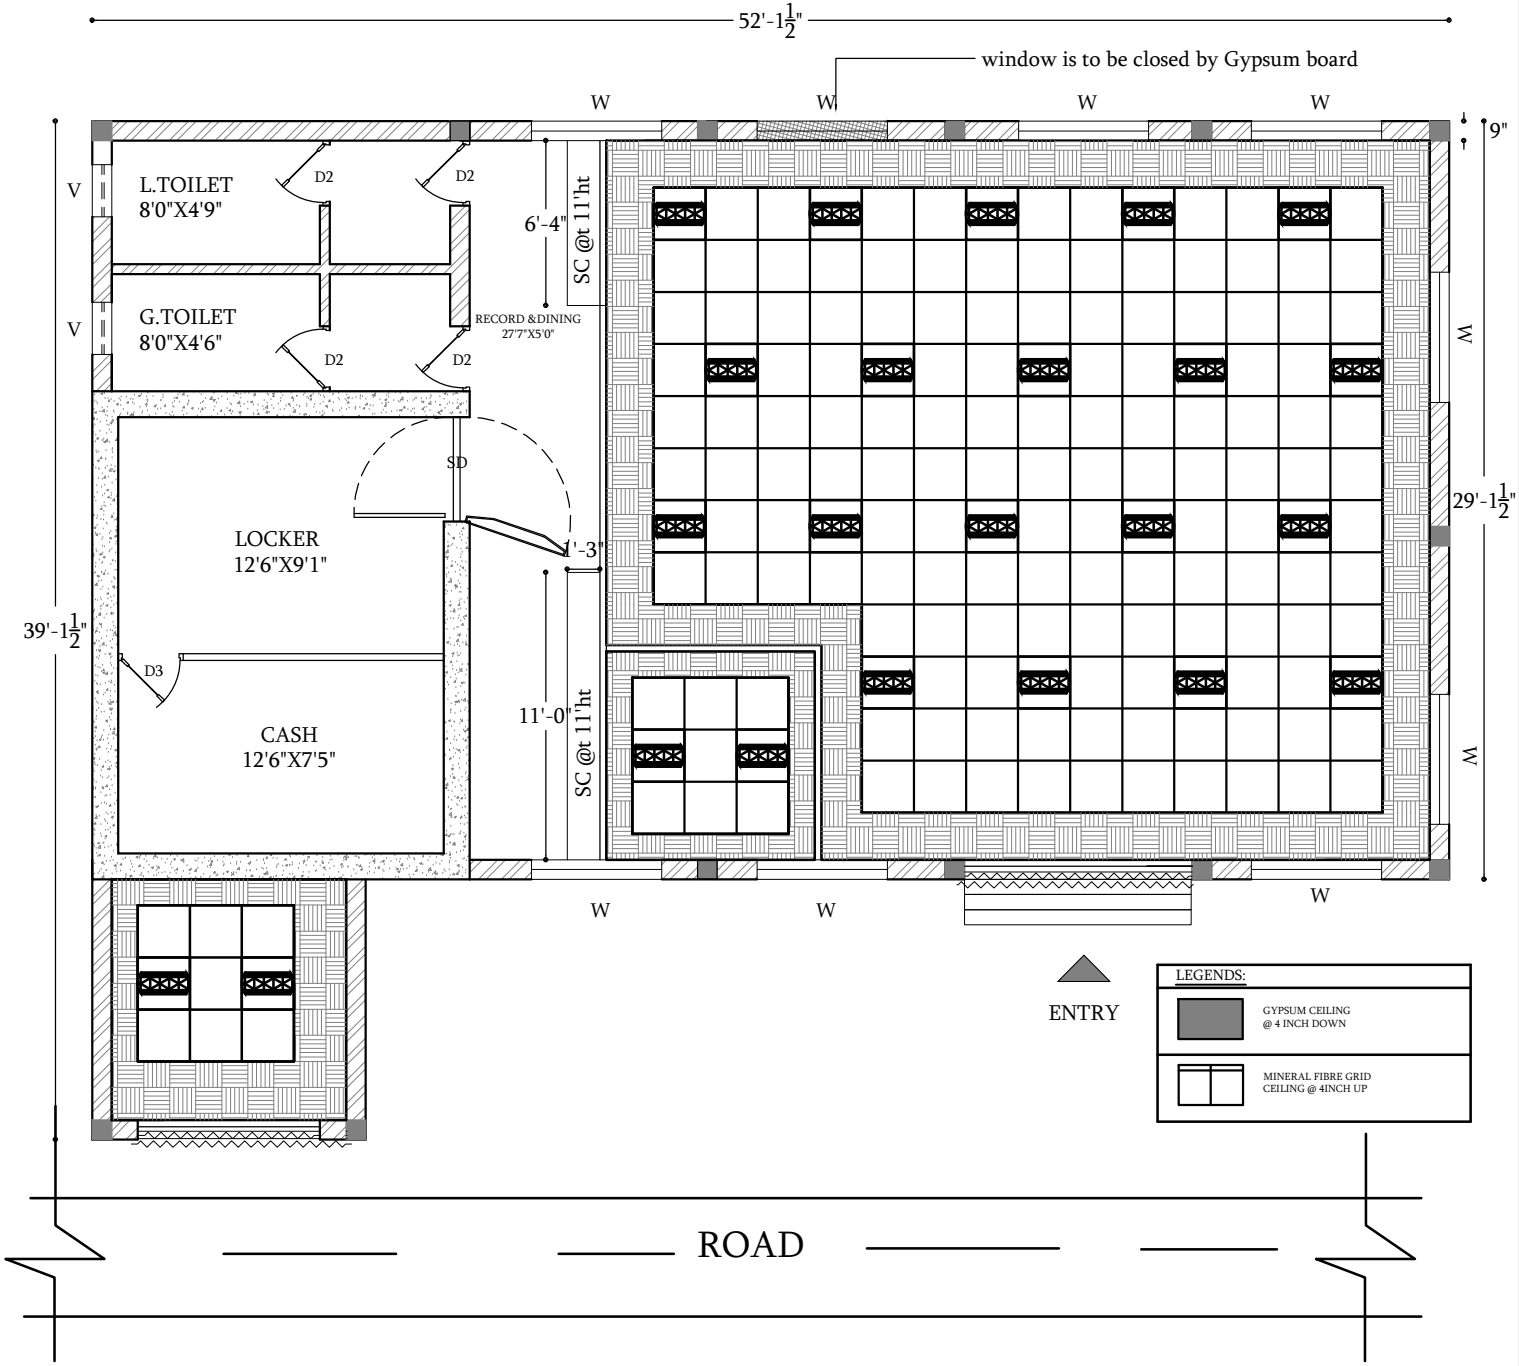

PROJECT

PROPOSED INTERIOR FURNISHING WORK FOR
"INDIAN BANK "
AT AVC COLLEGE BRANCH
UNDER
NAGAPPATTINAM ZONE

GYPSUM-CEILING DETAILS:

BANKING HALL	198.00 SQ.FT
BANKING HALL 4" DROP	74.00 SQ.FT
BM CABIN	28.00 SQ.FT
BM CABIN 4" DROP	19.00 SQ.FT
ATM	48.00 SQ.FT
TOTAL AREA	367.00 SQ.FT

MINERAL FIBRE BOARD - GRIDCEILING DETAILS:

BANKING HALL	608.00 SQ.FT
BM CABIN	36.00 SQ.FT
ATM	36.00 SQ.FT
TOTAL AREA	680.00 SQ.FT

TITLE

FALSE CEILING LAYOUT

NORTH

DESIGN	: Er.SANKAR
SCALE	: 1'=8'0"
JOB NO	: I3/2024
DATE	: 15.09.2025
SHEET	: A4

ARCHITECT

COS CONSULTANCY SERVICES
ARCHITECTURE,INTERIORS,
STRUCTURAL ENGINEERS &
DESIGNERS
6/13, Kamaraj Nagar 4th Street,
Tallakulam, Madurai - 625002
Phone : 0452 - 2521869
Email id: cosquant93@gmail.com